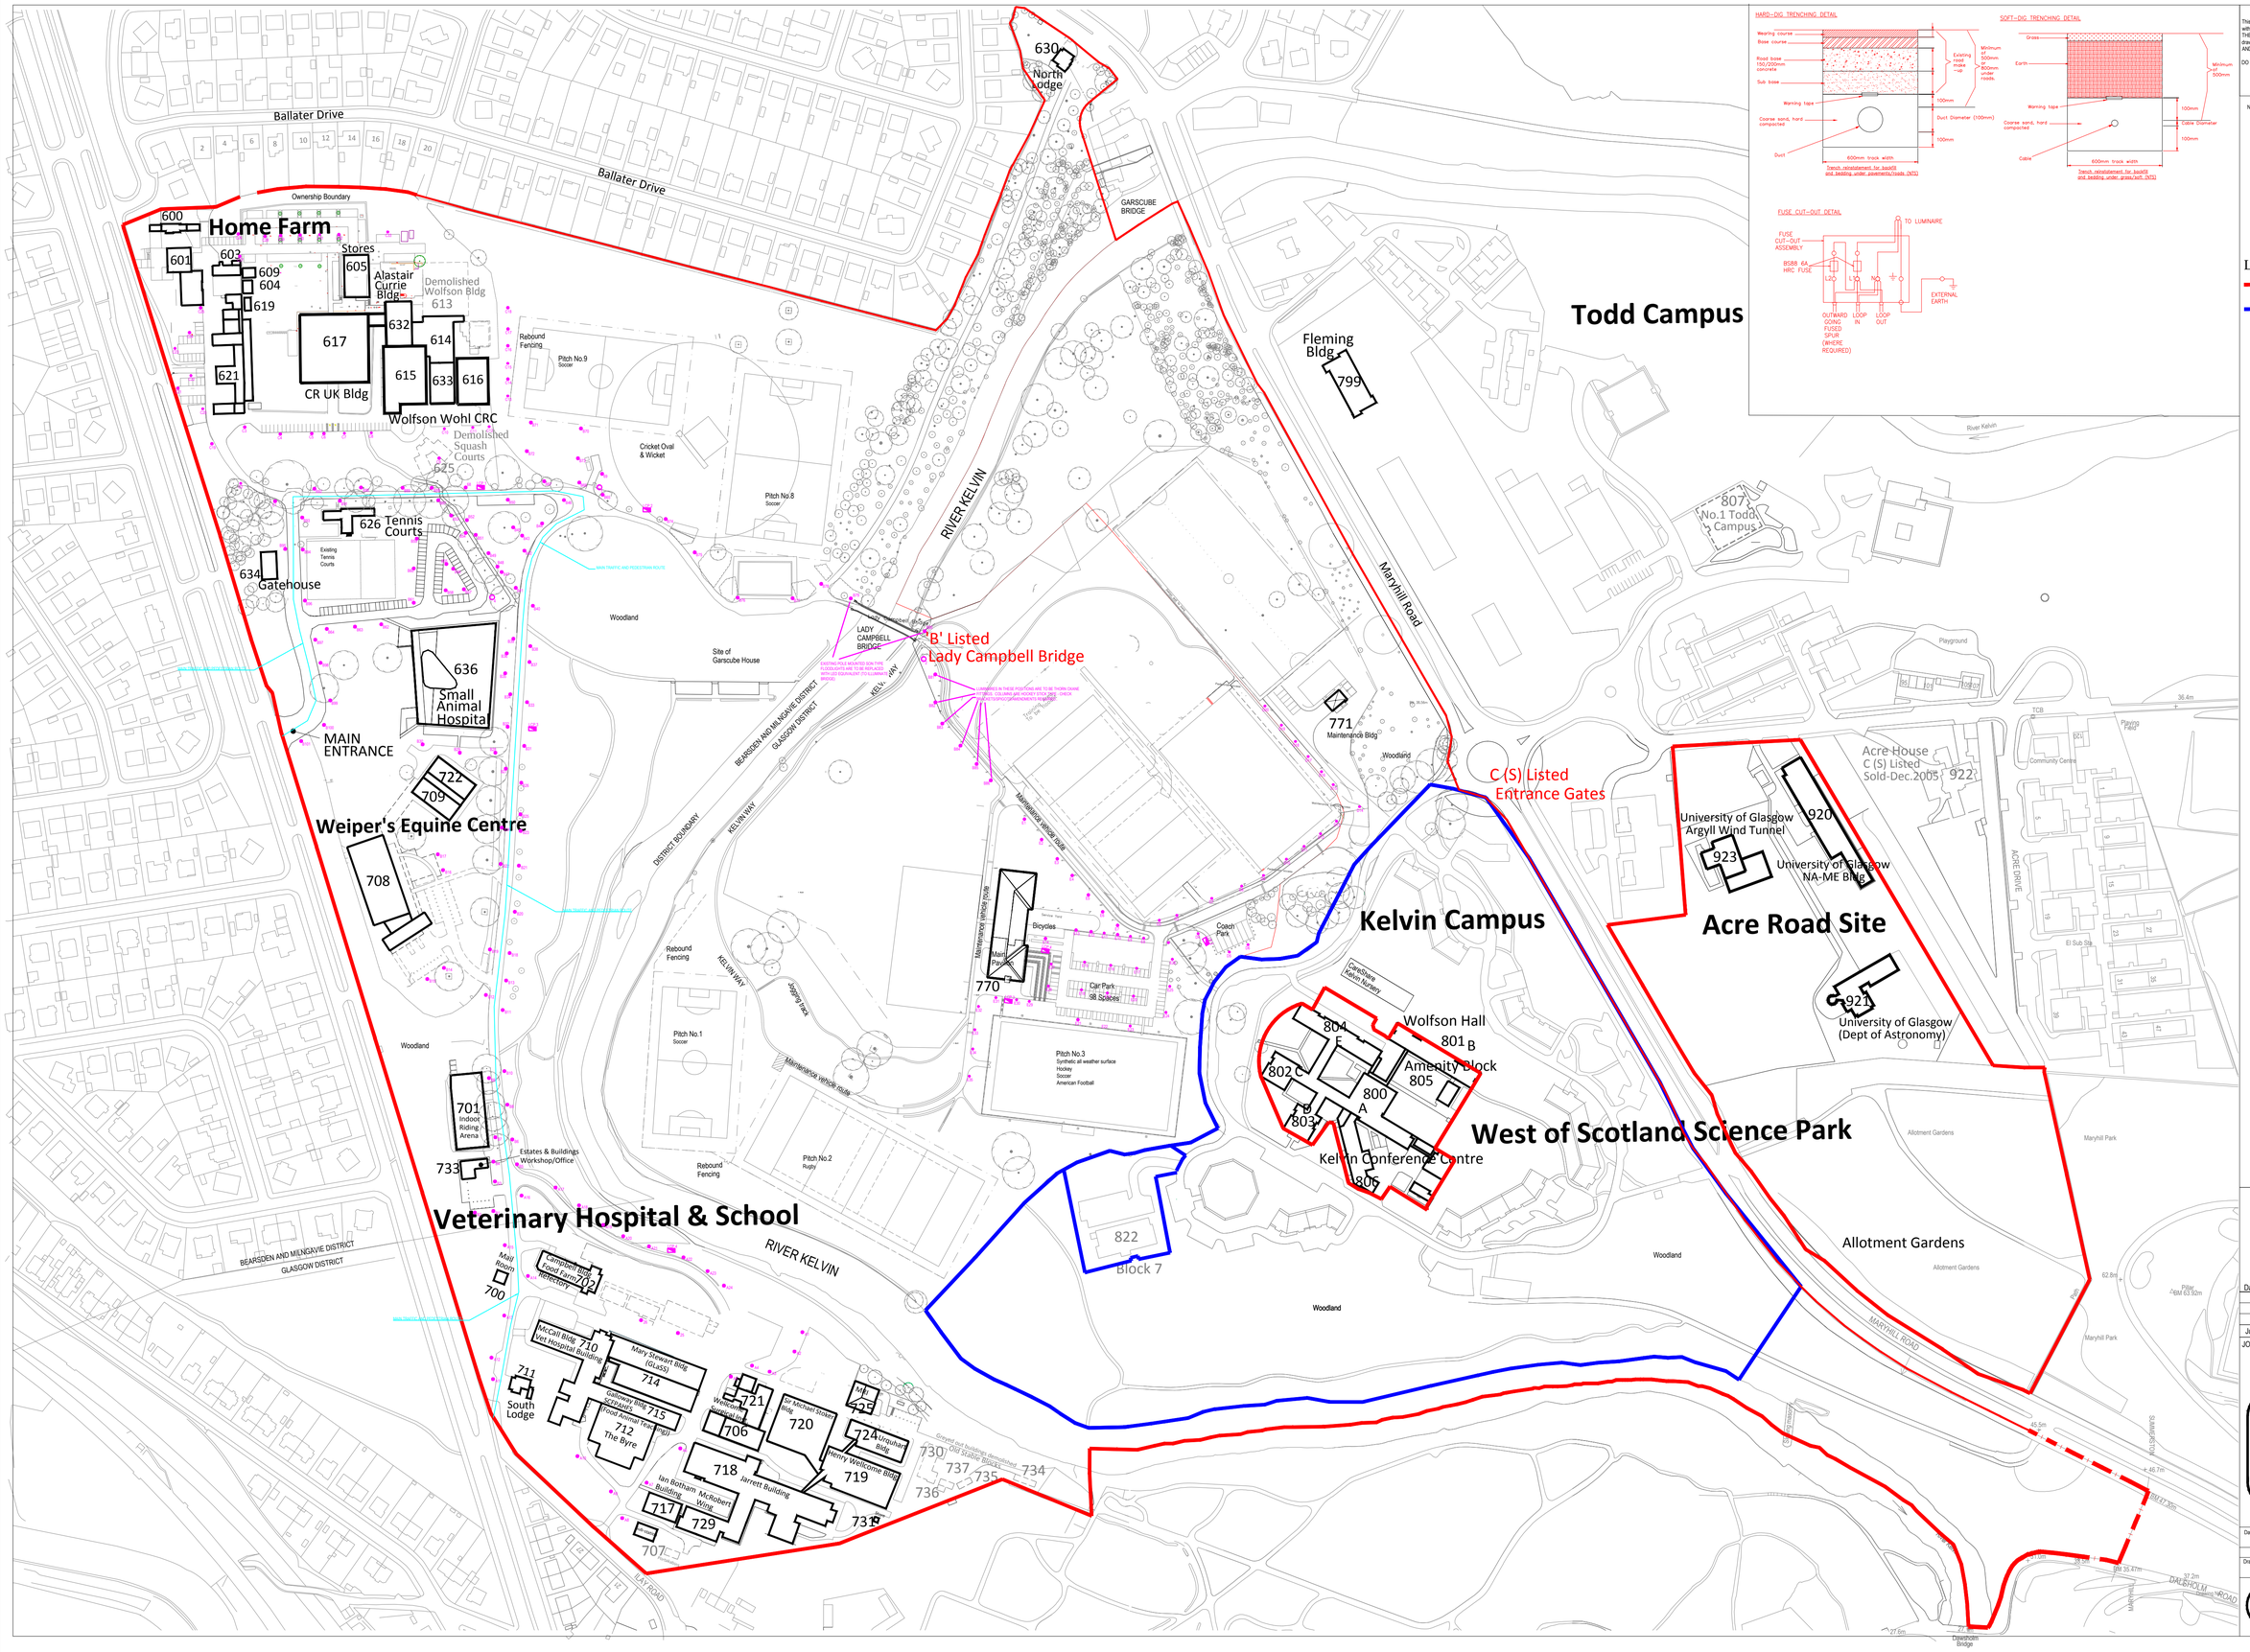

This drawing is the property of the UNIVERSITY OF GLASGOW and must not be reproduced without permission from the UNIVERSITY COURT.
THE CONTRACTOR must check all dimensions before commencing site work or shop drawings and any discrepancies brought to the attention of the DIRECTOR OF ESTATES AND BUILDINGS.

DO NOT SCALE FROM THIS DRAWING

Notes:

N

LEGEND:

- University Owned
- Scottish Enterprise owns buildings, University owns land

Street Lighting Area Boundary

600 Pavilion Caretaker's House
602 Hay Shed-DEMOLISHED
601 Home Farm Building-1
603 Gardener's House
604 Aviaries-1-New
605 CR UK Store
607 Greenhouse-2-DEMOLISHED
609 Aviaries-2-New
610 Garage-3-DEMOLISHED
613 Wolfson Building (former Beatson Inst.)
615 Wolfson Wohl Cancer Research Centre (TRC)
616 CR UK BSU
617 CR UK Building
618 Farm Store-3-DEMOLISHED
619 Greenhouse
620 Botany Greenhouse-3-DEMOLISHED
621 Home Farm Building-2
622 Animal Covered Accommodation-DEMOLISHED
623 Isolation Unit
624 John Paul Suite-DEMOLISHED
625 Squash Courts-DEMOLISHED
626 Staff Recreation Club
628 Farm Store (Next to 632)
630 North Lodge
632 Alastair Currie Building
634 Main Gatehouse (Garscube)
636 Small Animal Hospital
700 Estates Clerk of Works Office Area (Old Security Office)
701 Indoor Riding Arena (Exercise Unit)
702 Campbell Building-Food Farm (Refectory)
703 Large Animal Ops Theatre - DEMOLISHED
704 Stewart Building (Administration Block) - DEMOLISHED
705 Clinical Isolation Unit (Large Animal Accom/Surgery) - DEMOLISHED
707 Portakabin-Vet School - REMOVED
708 Weapers Equine Centre
709 Weapers Stable Block 1
710 McCall Building (Vet Hospital Building)
711 South Lodge
712 The Byre - Scottish Centre for Production Animal Health & Food Safety (SCFPAHFS) (Food Animal Teaching)
713 GUWM Common Room (Students Facility) - DEMOLISHED
714 Mary Stewart Building (GLaSS)
715 Scottish Centre for Production Animal Health & Food Safety (SCFPAHFS) (Food Animal Teaching Block)
716 Reproduction Unit - DEMOLISHED
717 Ian Botham Building
718 Jarrett Building (Pre-Paraclinical Building)
719 Henry Wellcome Institute of Comparative Medicine
720 Sir Michael Stoker (CVR) Bldg
721 Wellcome Surgical Inst-1
722 Weapers Stable Block 2
724 Urquhart Building (former Wellcome Institute of Parasitology)
725 MRI Facility-MVLS INP
729 McRobert Wing(Pre-Paraclinical)
730 Old Equine Unit - DEMOLISHED
731 Farm Store
733 Estates & Buildings Office/Workshop
734 Stables - DEMOLISHED
735 Pony Stalls - DEMOLISHED
736 Vet Pharmacology - DEMOLISHED
737 Horse Stalls - DEMOLISHED
760 Netherton Farm-Horse Accommodation-sold Dec.2001
761 Netherton Farm-Sheep Accommodation-sold Dec.2001
762 Netherton Farm-Cattle Accommodation-sold Dec.2001
770 Garscube Sports Pavilion
771 Garscube Maintenance Building
799 Fleming Building
800 Wolfson Hall-A Block
801 Wolfson Hall-B Block
802 Wolfson Hall-C Block
803 Wolfson Hall-D Block
804 Wolfson Hall-E Block
805 Wolfson Hall-Amenity Block
806 Kelvin Conference Centre
807 Todd Campus 1 - Now owned by Scottish Enterprise-March 2012
822 Block 7 - Kelvin Campus - Now owned by Scottish Enterprise-March 2012
920 Naval Architecture & Marine Engineering (NA-ME Bldg)
921 Astronomy-Acre Road
922 Acre House - sold Dec.2005
923 Wind Tunnel-Acre Road

University of Glasgow | Estates & Buildings
University Ave
Glasgow
G12 8QQ
0141 339 8855/330 6000

Date	Revisions
Jun 16	A Area C, D & E details added

JOB TITLE

Garscube Campus Street Lighting

Drawing Title:
Existing Street Lighting Zone Area Drawing

Date	Scale
June 2016	1:1250 at A0
Drawn: Euan Somerville	Checked
631/	Rev. A